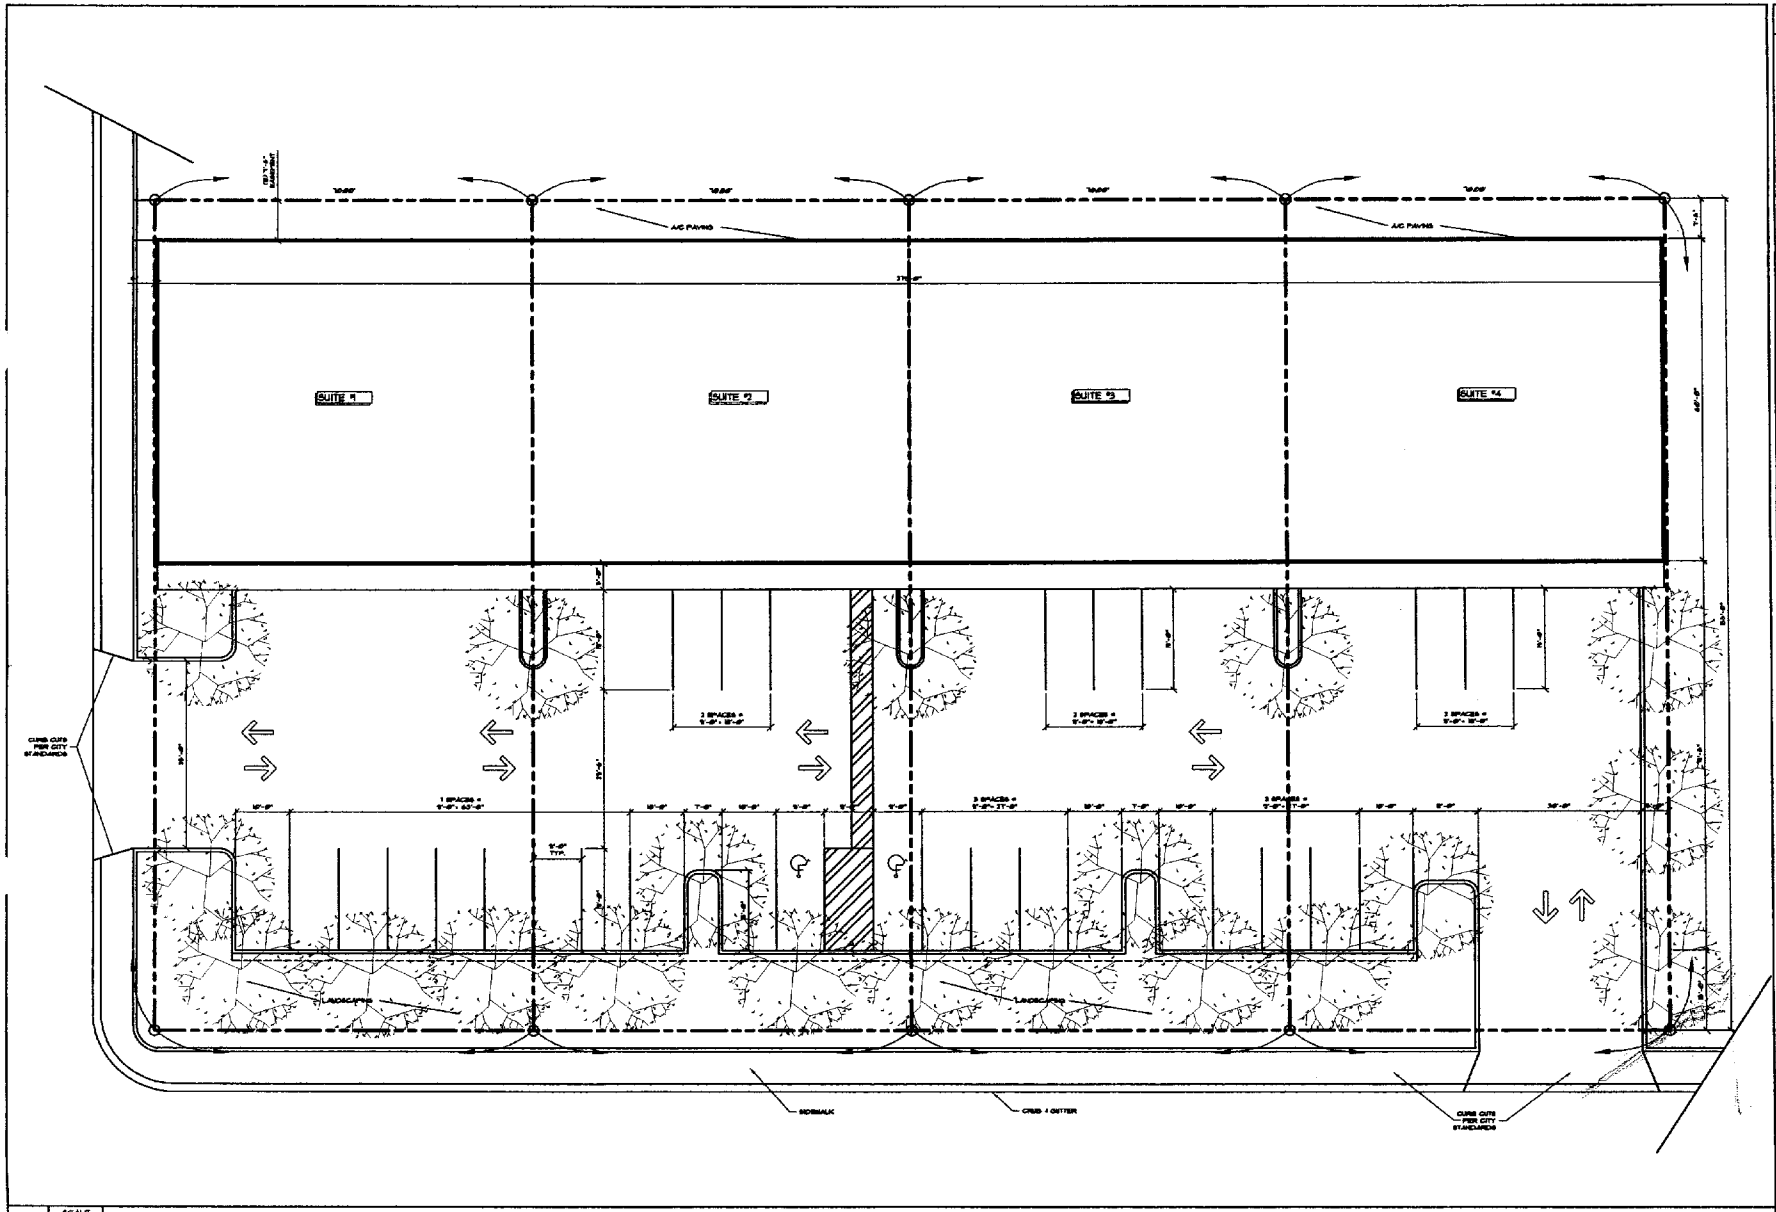


| DATE | REVISIONS | BY |
|---|---|---|
| | | |

CB ENGINEERING INCORPORATED

SITE PLAN

CHARLES & DEBBIE YOUNG
COMMERCIAL DEVELOPMENT
E STREET
LOS BANOS, CALIFORNIA

| | |
|---|---|
| Date: | 4/11/01 |
| Scale: | Shown |
| Approved: | CB |
| Drawn: | MT |
| Job #: | 443-01 |
| Sheet: | AS1 |
| of | Sheets |

12 SCALE: 1"=10'-0"

SITE PLAN